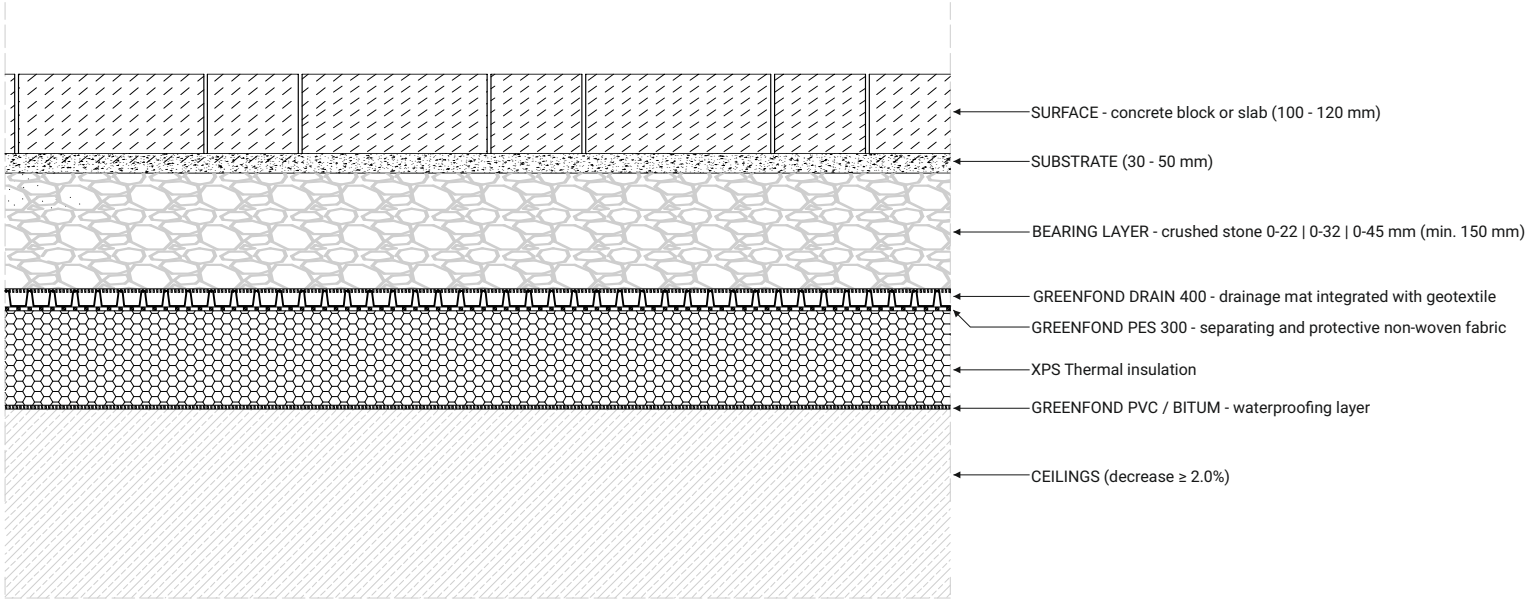

GREENFOND
FOR OUR FUTURE

GREENFOND POLSKA Sp. z o.o
www.greefond.eu

GREENFOND CK - car communication lines Title		Construction and the executive project	Scale 1:4	CK DRAIN 400DO
ID No. Name of the building object	ID No. Investor / GC	Full name Full name Designers	... ... Perm. no.	DD.MM.YYYY Date, Signature